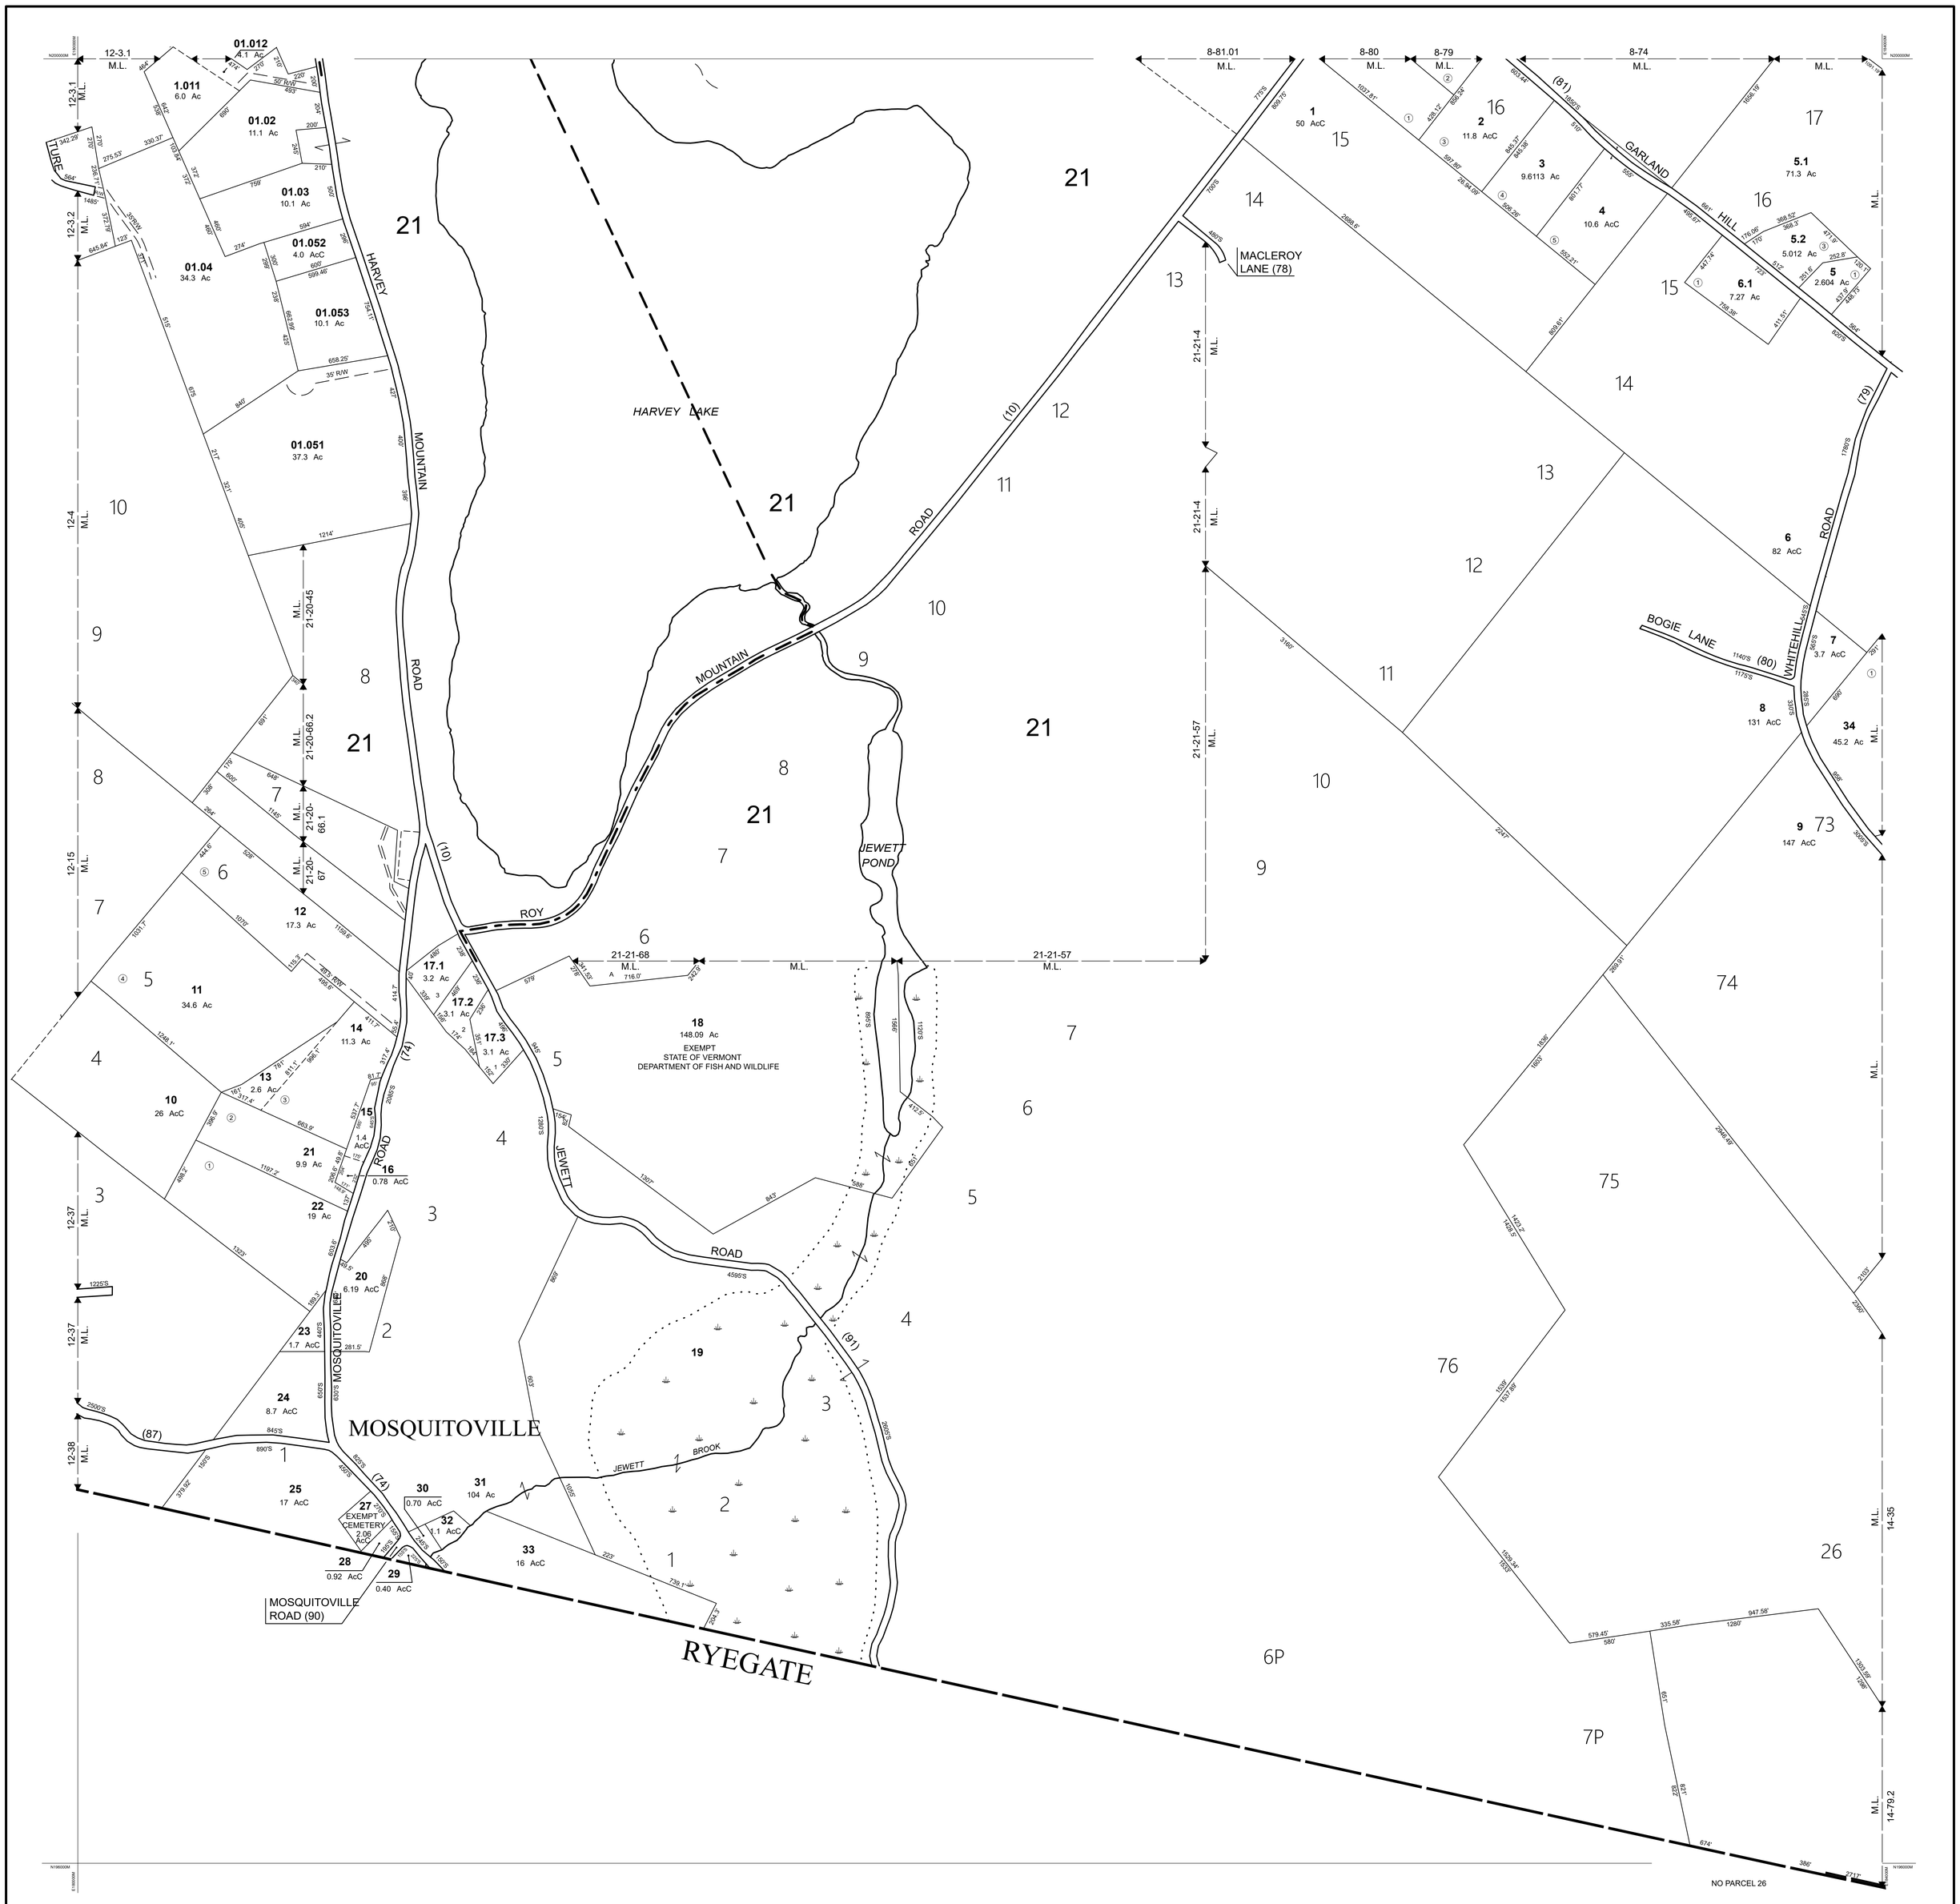

THIS MAP IS FOR ASSESSMENT PURPOSES. IT IS NOT VALID FOR LEGAL DESCRIPTION OR CONVEYANCE.

PRODUCED IN 1989 BY
CAI Technologies
Precision Mapping. Geospatial Solutions.
11 PLEASANT STREET, LITTLETON, NH 03561
800.322.4540 - WWW.CAI-TECH.COM

LEGEND

AREA CALCULATED	8 AcC	DEVELOPMENT LOT NO.	2
AREA SURVEYED	8.3 Ac	MAP LIMITS	
BLOCK LIMITS		MATCH LINE	M.L.
BLOCK NUMBER	2	RIGHT OF WAY	R/W
COMMON OWNERSHIP	OR	SCALED DIMENSION	S
		TOWN HIGHWAY NO.	(9)

SCALE - 1 : 5000

Feet 400 200 0 400 800 1,200

REVISED TO: APRIL 1, 2025

PROPERTY MAPS

BARNET

VERMONT

INDEX DIAGRAM

MAP NO. 13